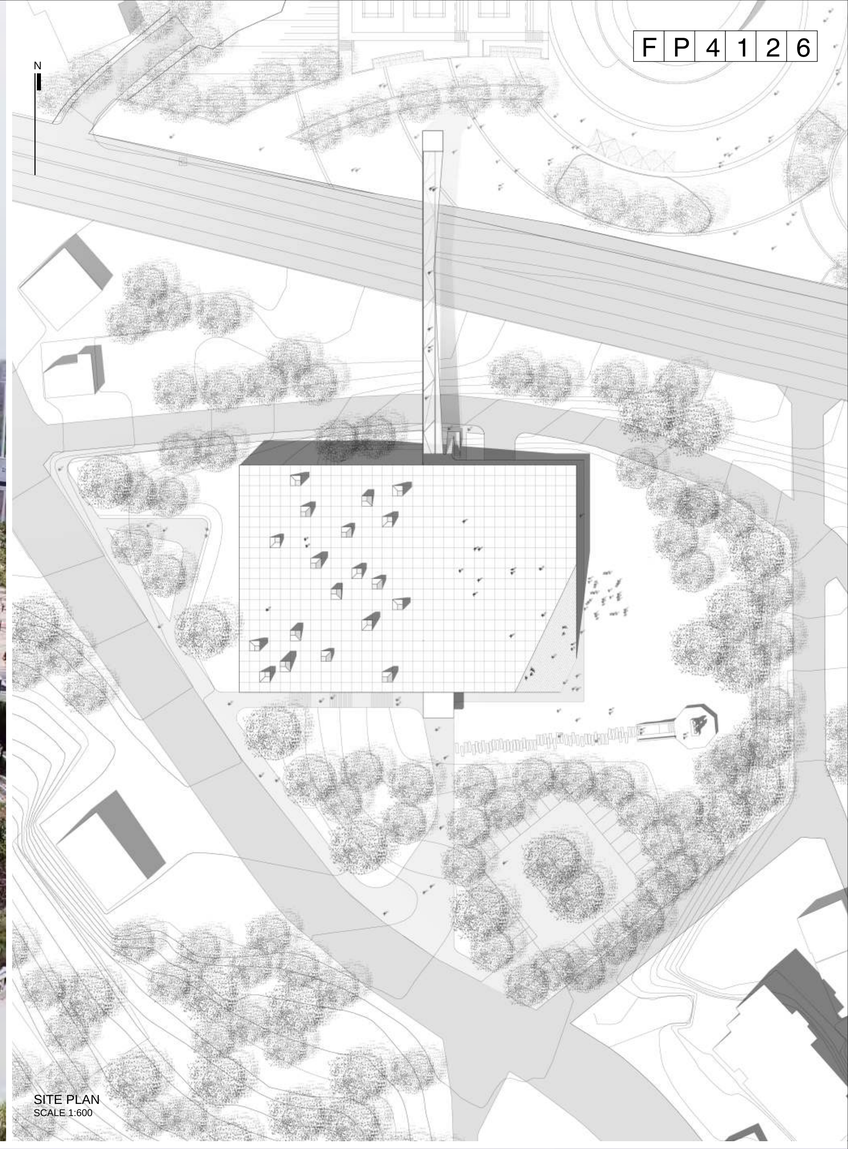
FP4126
N
SITE PLAN
SCALE 1:600

F P 4 1 2 6

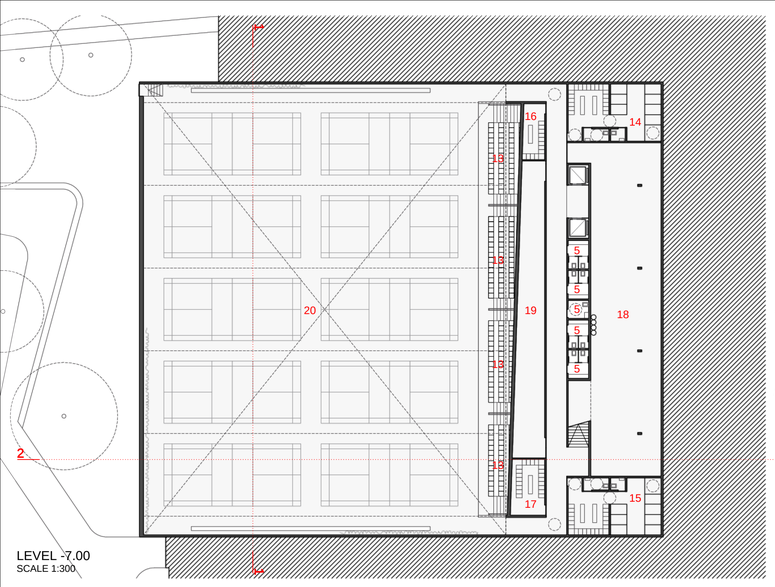

LEVEL -7.00
SCALE 1:300

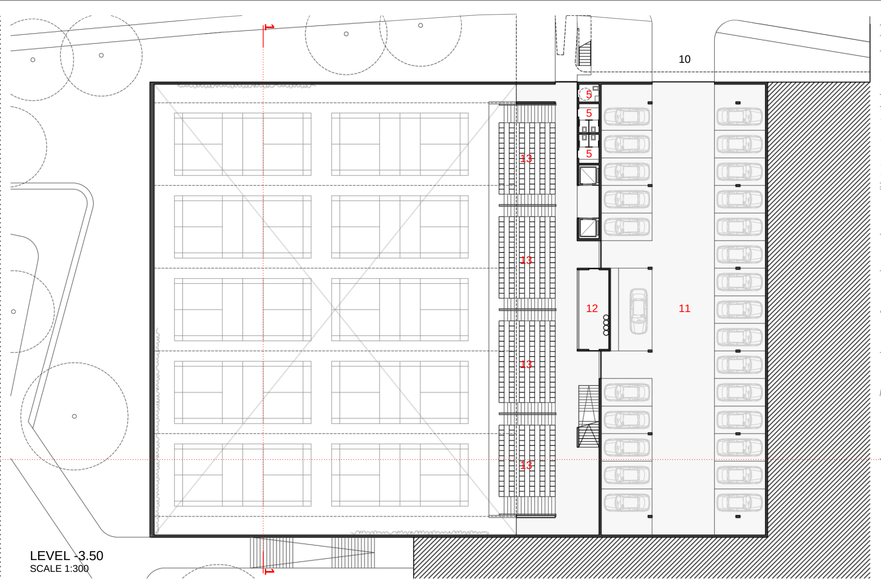

LEVEL -3.50
SCALE 1:300

1 ACCESS
2 DAILY SPORT FACILITY
3 MEMBERSHIP CLUB
4 OFFICE
5 RESTROOMS
6 LOUNGE (CAFETERIA)
7 COVERED OUTDOOR
8 PLAZA ACCESS
9 PEDESTRIAN BRIDGE
10 ACCESS INDOOR PARKING
11 INDOOR PARKING
12 PUBLIC ANNOUNCEMENT
13 STAND SEAT
14 F DRESSING / SHOWER ROOM
15 M DRESSING / SHOWER ROOM
16 F ATHLETES WAITING
17 M ATHLETES WAITING
18 MACHINERY / ELECTRICAL ROOM
19 STORAGE
20 MULTIPURPOSE GYMNASIUM

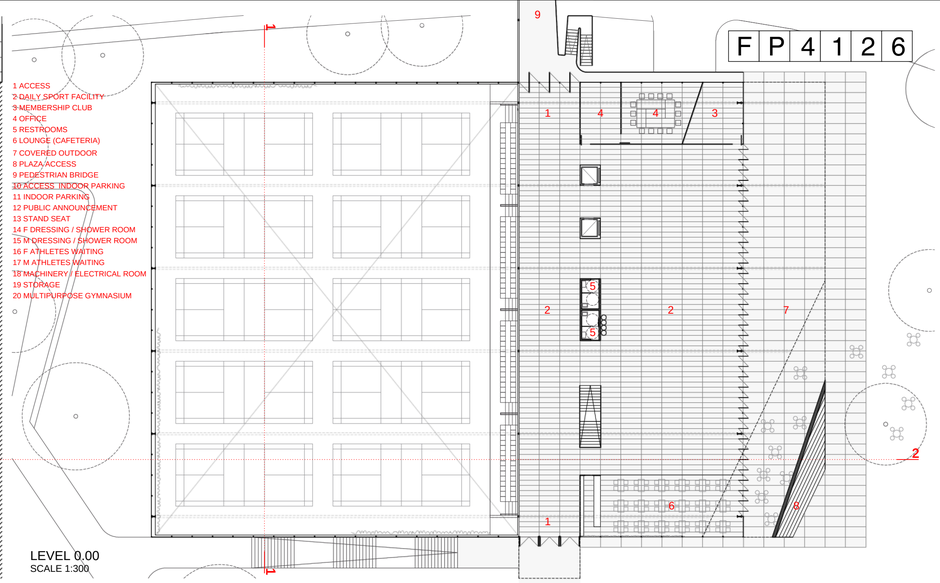

LEVEL 0.00
SCALE 1:300

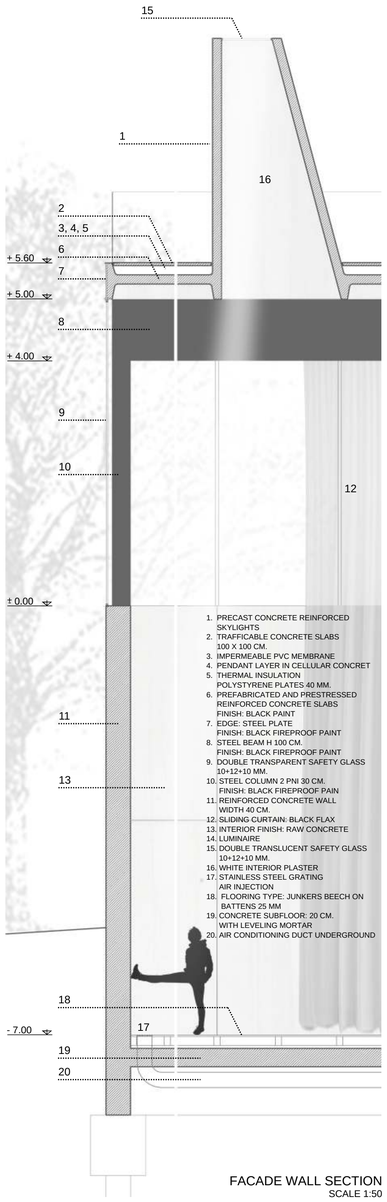

1. PRECAST CONCRETE REINFORCED SKYLIGHTS
2. TRAFFICABLE CONCRETE SLABS 100 X 100 CM.
3. IMPERMEABLE PVC MEMBRANE
4. PENDANT LAYER IN CELLULAR CONCRET
5. THERMAL INSULATION POLYSTYRENE PLATES 40 MM.
6. PREFABRICATED AND PRESTRESSED REINFORCED CONCRETE SLABS FINISH: BLACK PAINT
7. EDGE: STEEL PLATE FINISH: BLACK FIREPROOF PAINT
8. STEEL BEAM H 100 CM. FINISH: BLACK FIREPROOF PAINT
9. DOUBLE TRANSPARENT SAFETY GLASS 10+12+10 MM.
10. STEEL COLUMN 2 PNI 30 CM. FINISH: BLACK FIREPROOF PAIN
11. REINFORCED CONCRETE WALL WIDTH 40 CM.
12. SLIDING CURTAIN: BLACK FLAX
13. INTERIOR FINISH: RAW CONCRETE
14. LUMINAIRE
15. DOUBLE TRANSLUCENT SAFETY GLASS 10+12+10 MM.
16. WHITE INTERIOR PLASTER
17. STAINLESS STEEL GRATING AIR INJECTION
18. FLOORING TYPE: JUNKERS BEECH ON BATTENS 25 MM
19. CONCRETE SUBFLOOR: 20 CM. WITH LEVELING MORTAR
20. AIR CONDITIONING DUCT UNDERGROUND

FACADE WALL SECTION
SCALE 1:50

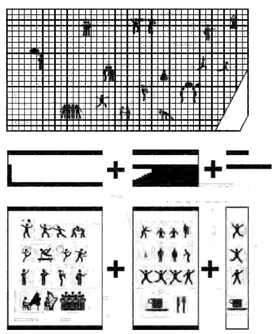

CONCEPTUAL DIAGRAM

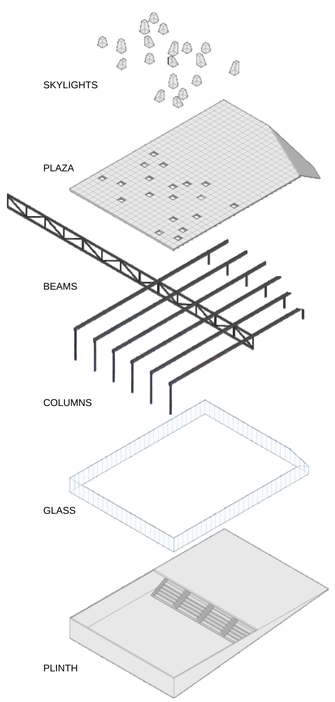

STRUCTURAL DIAGRAM

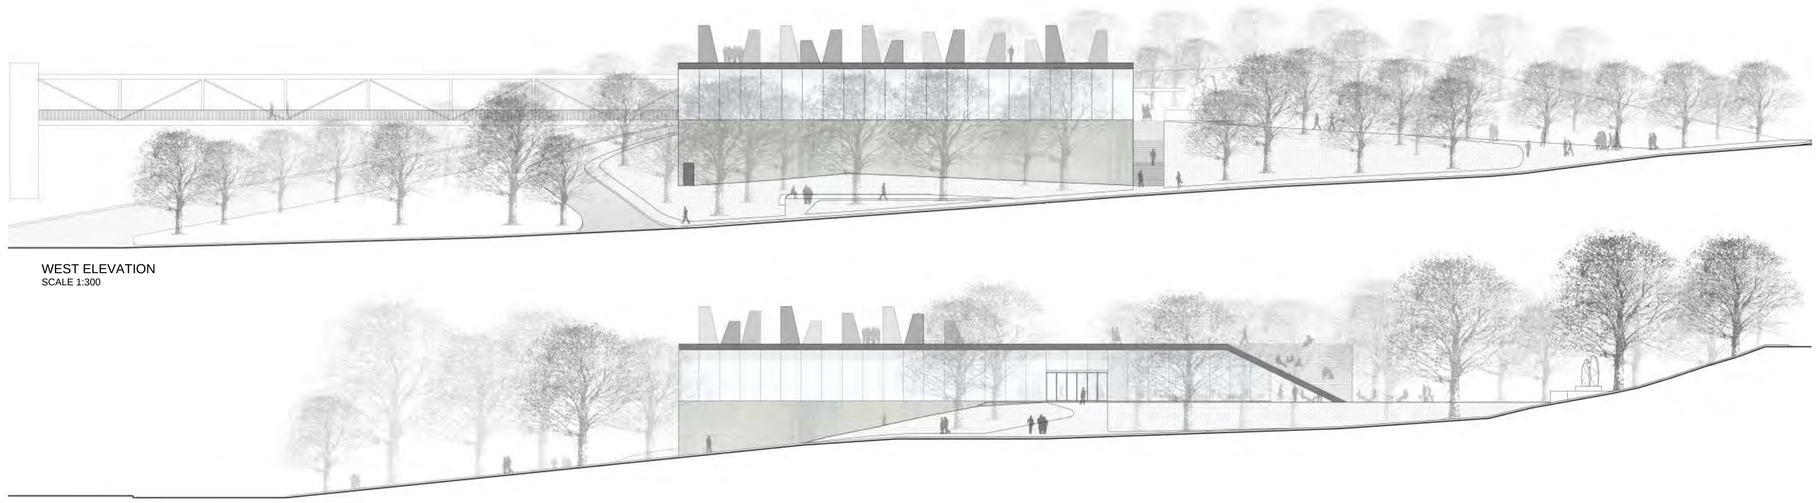

WEST ELEVATION
SCALE 1:300

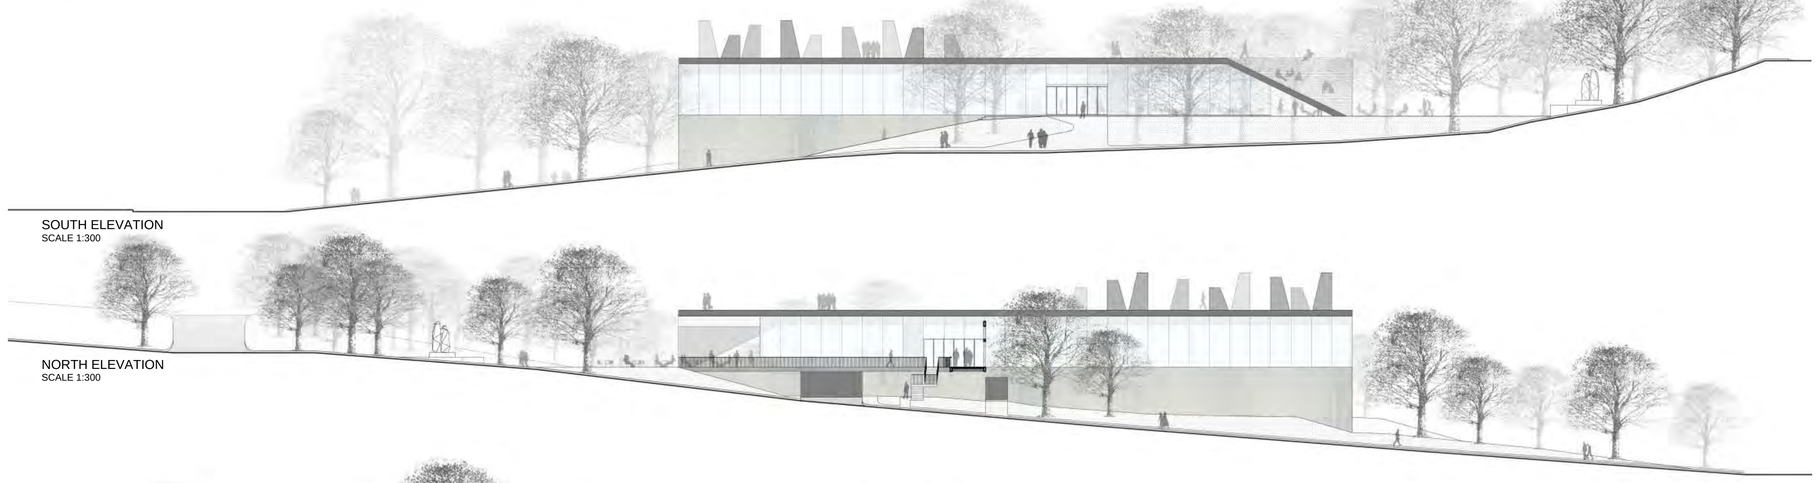

SOUTH ELEVATION
SCALE 1:300

NORTH ELEVATION
SCALE 1:300

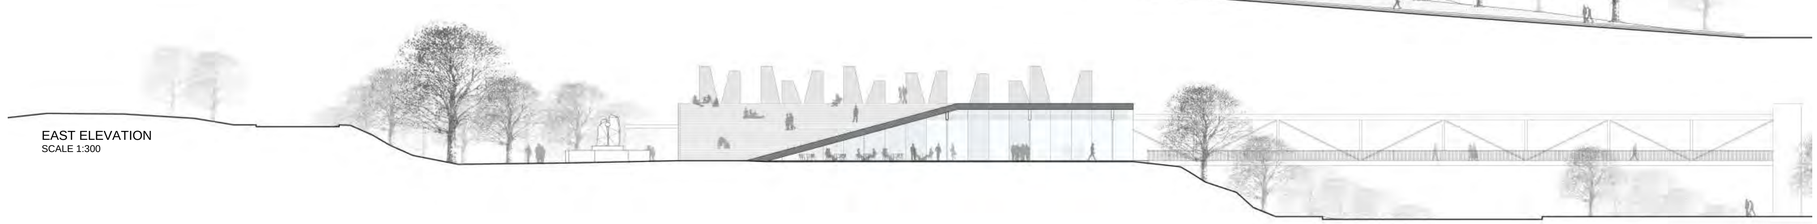

EAST ELEVATION
SCALE 1:300

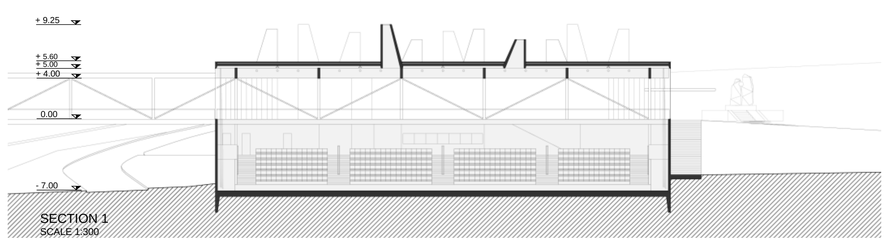

SECTION 1
SCALE 1:300

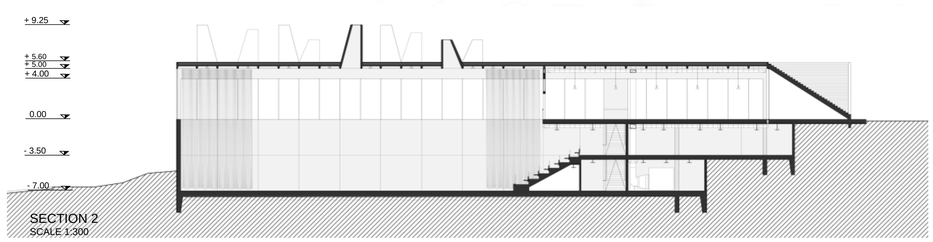

SECTION 2
SCALE 1:300

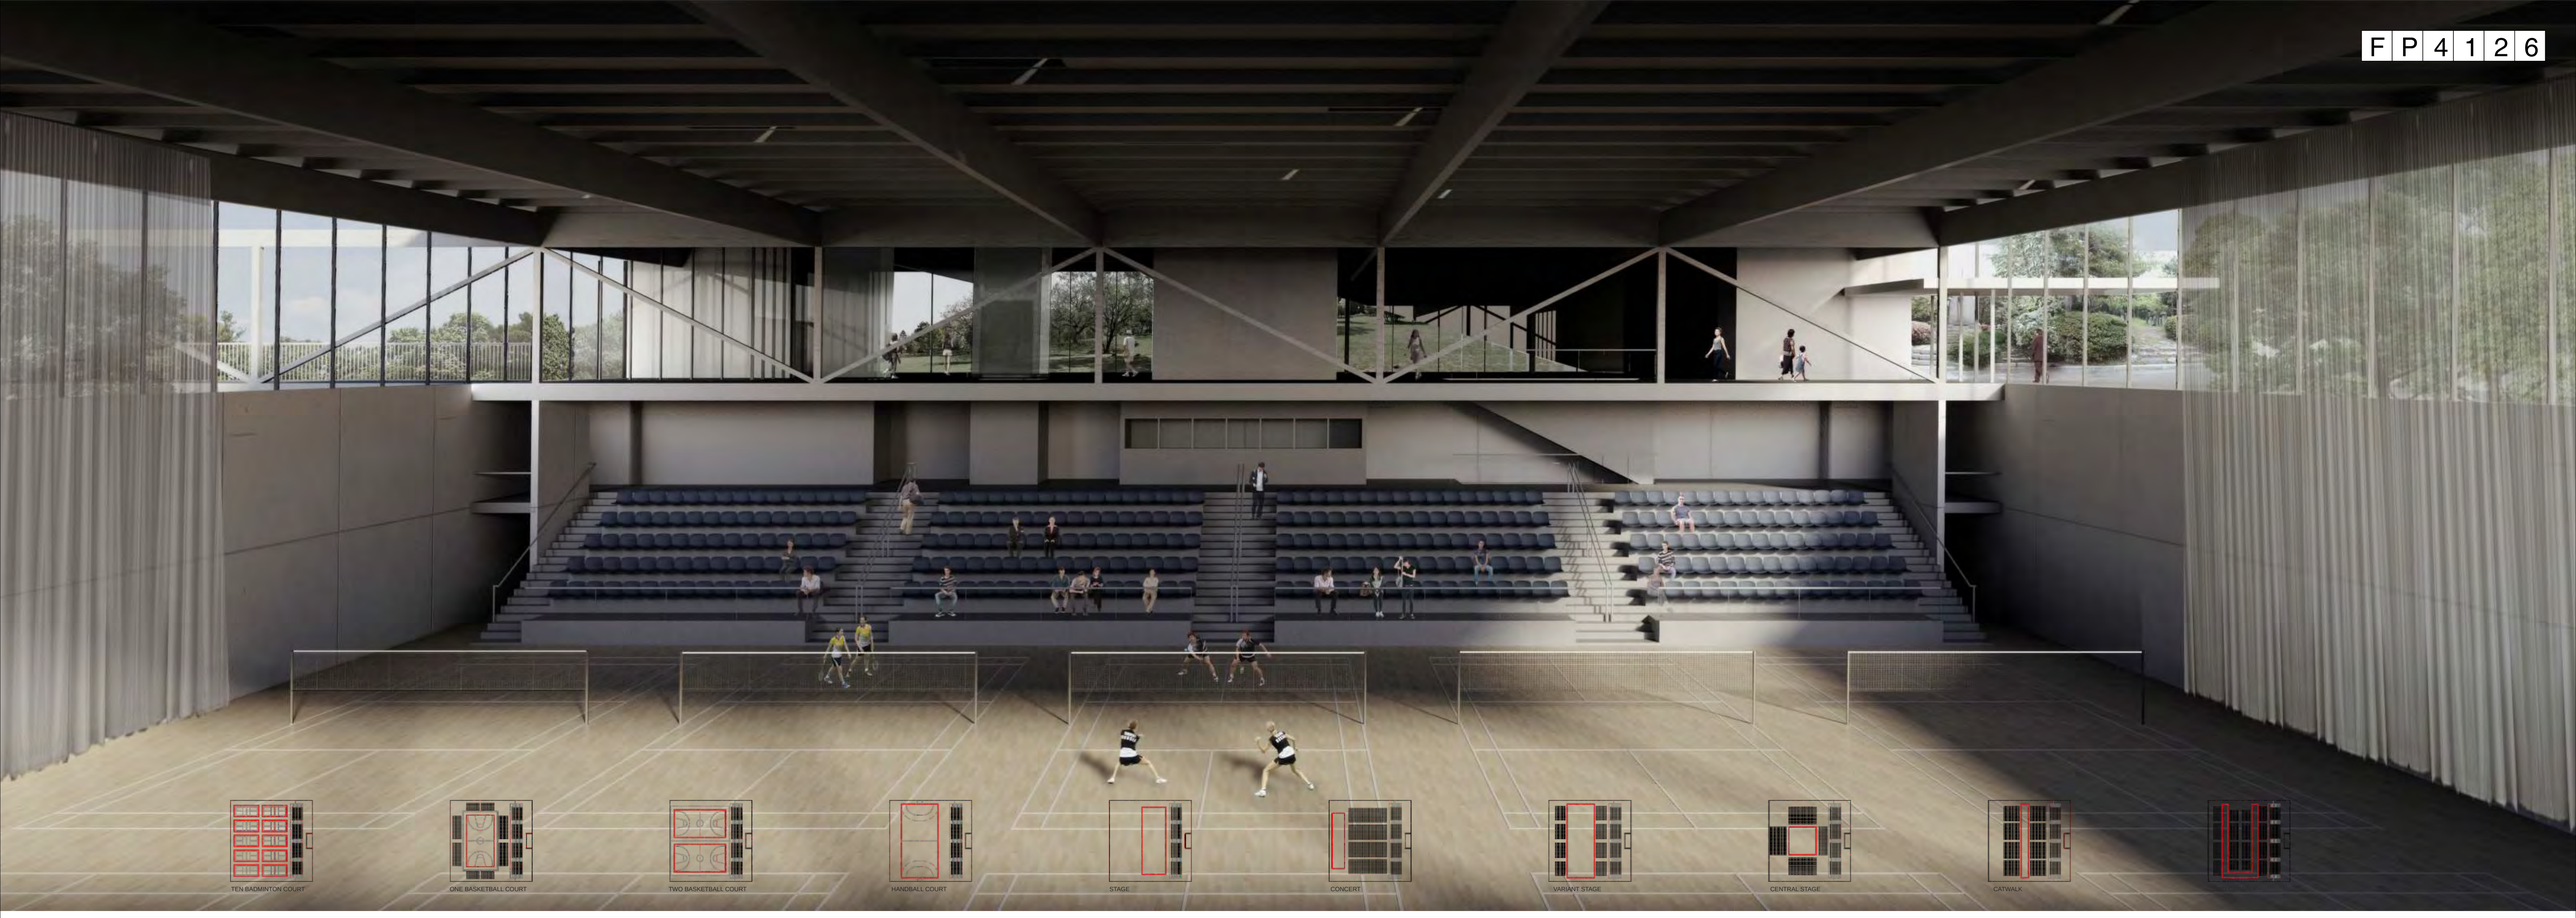
TEN BADMINTON COURT
ONE BASKETBALL COURT
TWO BASKETBALL COURT
HANDBALL COURT
STAGE
CONCERT
VARIANT STAGE
CENTRAL STAGE
CATWALK